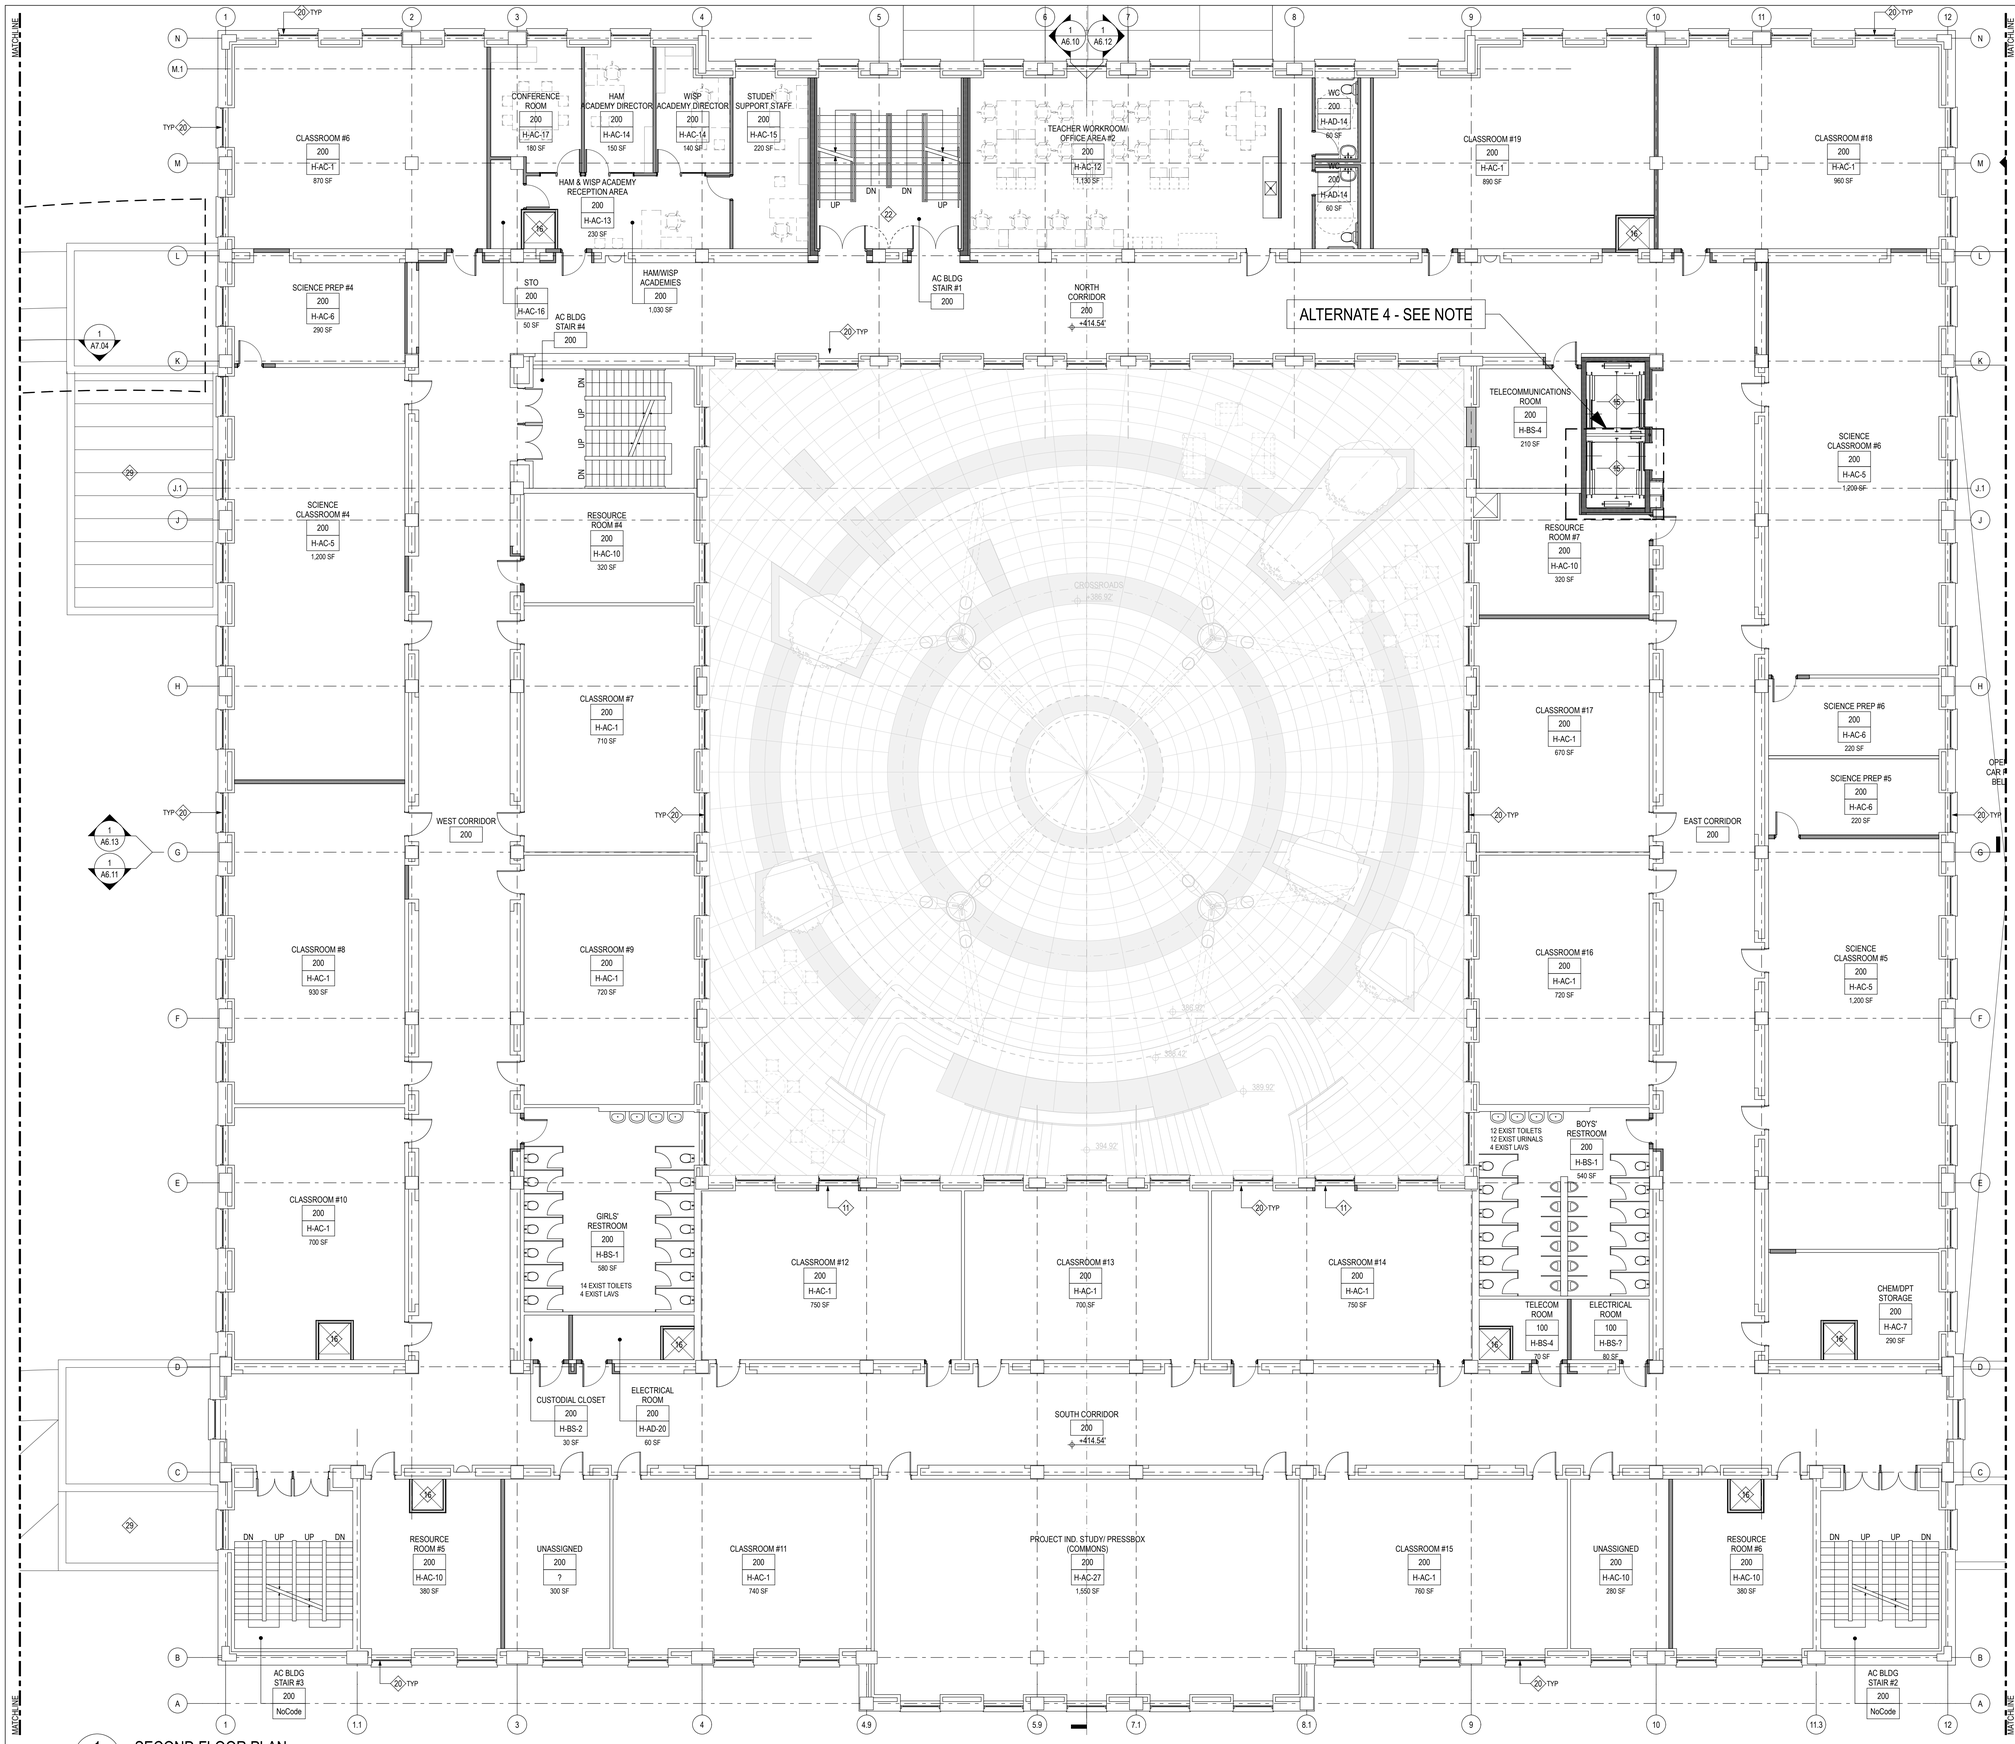

1 SECOND FLOOR PLAN
A2.12 SCALE: 1/8" = 1'-0"

KEYED NOTES:

1. ELEVATOR PIT
2. NEW OPENING IN EXIST WALL
3. NEW CONC S.O.G.
4. CONC FOUNDATION WALL
5. GLASS CANOPY
6. EXISTING COPPER GUTTER
7. OVERBUILT RAMP & LANDING
8. NEW LANDSCAPING; REF SITE DWGS
9. NEW SUNKEN TERRACE; REF SITE DWGS
10. NEW DOOR
11. NEW ENLARGED WINDOW
12. STORAGE/GREENHOUSE ADDITION
13. OVERBUILT LOBBY
14. ELEVATOR ADDITION
15. NEW ELEVATOR
16. NEW DUCT SHAFT; REF MECH
17. AHU; REF MECH
18. NEW AIR INTAKE LOUVERS; REF MECH
19. NEW AREAWAY
20. NEW DOUBLE-HUNG WINDOW, TYP.
21. NEW CONCRETE STAIR
22. NEW MTL PAN STAIR
23. OVERBUILT CORRIDOR & STAIRS
24. LINE OF PARKING LOT BELOW
25. CONCRETE WHEELSTOP
26. C.I.P. CONC RAMP W/ PRE-FINISHED MTL HANDRAILS
27. LOWERED CLG SLAB FOR LOADING DOCK ABOVE
28. CONCRETE CURB
29. NEW ROOF BELOW
30. NEW OVERBUILT CONC ON MTL DECK RAMP W/ ST STL HAND & GUARDRAILS
31. NEW OPENING W/ ST STL GUARDRAIL
32. SKYLIGHT
33. GLASS ROOF
34. ROOFTOP MECH EQUIP; REF MECH
35. GRANITE PAVERS: COLOR #1 RADIAL GEOMETRY
36. GRANITE PAVERS: COLOR #2 RADIAL GEOMETRY
37. SCHOOL SEAL ETCHED INTO GRANITE PAVERS
38. STL PIPE COL. W/ CAST STONE VENEER. REF. STRUCT
39. DASHED LINE TO INDICATE COMPRESSION STRUTS ABV. REF. STRUCT.
40. HEAVY DASHED LINE TO INDICATE STL RING BEAM ABV. REF. STRUCT.
41. MASONRY BENCHES W/ GRANITE FACING (21" AFF)
42. MASONRY PLANTER W/ GRANITE FACING ON ALL VISIBLE SURFACES (21" AFF)
43. GRANITE PAVERS, COLOR #2
44. WIDENED/ LOWERED EXISTING MASONRY OPENINGS TO CREATE ARCADE
45. GRANITE STEPS
46. TIERED PERFORMANCE SPACE. GRANITE VENEER TYP.
47. STL GUARDRAIL, PTD.
48. MASONRY WALL W/ GRANITE VENEER

ALTERNATE 4 - 2ND ELEVATOR
BASE: 1 ELEVATOR ONLY
ALTERNATE: 2 ELEVATORS

LEGEND
NEW FLOOR SLAB
NEW OVERBUILT FLOOR

CLIENT

WOODROW WILSON HIGH SCHOOL
3950 Chesapeake St NW
Washington, DC 20016
T: 202-282-0120

ARCHITECT

cox graae + spack architects
2909 M STREET NW,
WASHINGTON, DC 20007
T: 202-965-7070 F: 202-965-7144

ASSOCIATE ARCHITECTS
Fanning - Howey
210 North Lee Street, Suite 208
Alexandria, VA 22314
T: 703.519.9822 F: 703.519.9823

CONSULTANTS

CIVIL ENGINEERING
Delon Hampton & Associates
8403 Colesville Rd, Suite 600
Silver Spring, MD 20910
T: 301.585.0100 F: 301.585.6486

GEOTECHNICAL ENGINEERING
Thomas L. Brown Associates
1400 Eye Street NW, Suite 440
Washington, DC 20005
T: 202.387.0022 F: 202.682.1367

MEP ENGINEERING
Fanning - Howey
210 North Lee Street, Suite 208
Alexandria, VA 22314
T: 703.519.9822 F: 703.519.9823

STRUCTURAL ENGINEERING
ReStl Designers, INC.
702 Russel Avenue, Suite 400
Gaithersburg, MD 20877
T: 301.257.6872 F: 301.926.3109

REGISTRATION

MARK	DATE	DESCRIPTION
	09.25.2009	**Schematic Design Submittal**
	09.17.2009	SD Review
	08.20.2009	Concept Review

CGS PROJECT NO.: 2905
DRAWN BY:
CHECKED BY:
GRAPHIC SCALE:
0 2' 4' 8' 16'
1/8" SCALE

KEY PLAN

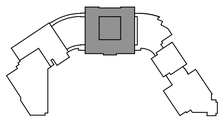

SHEET TITLE

ACADEMIC BUILDING - SECOND FLOOR PLAN

A2.12

© 2009 CGS Rev. 2009-1