KEYED NOTES:

1. NEW WINDOWS TO MATCH STYLE OF ORIGINAL WINDOWS AND EXISTING OPENING SIZE, TYP.
2. NEW TWO STORY WINDOWS
3. NEW BRICK INFILL TO MATCH COLOR AND SIZE OF EXISTING BRICK AND MORTAR, TYP.
4. NEW STONE INFILL TO MATCH COLOR AND SIZES OF EXISTING STONE WATER TABLE

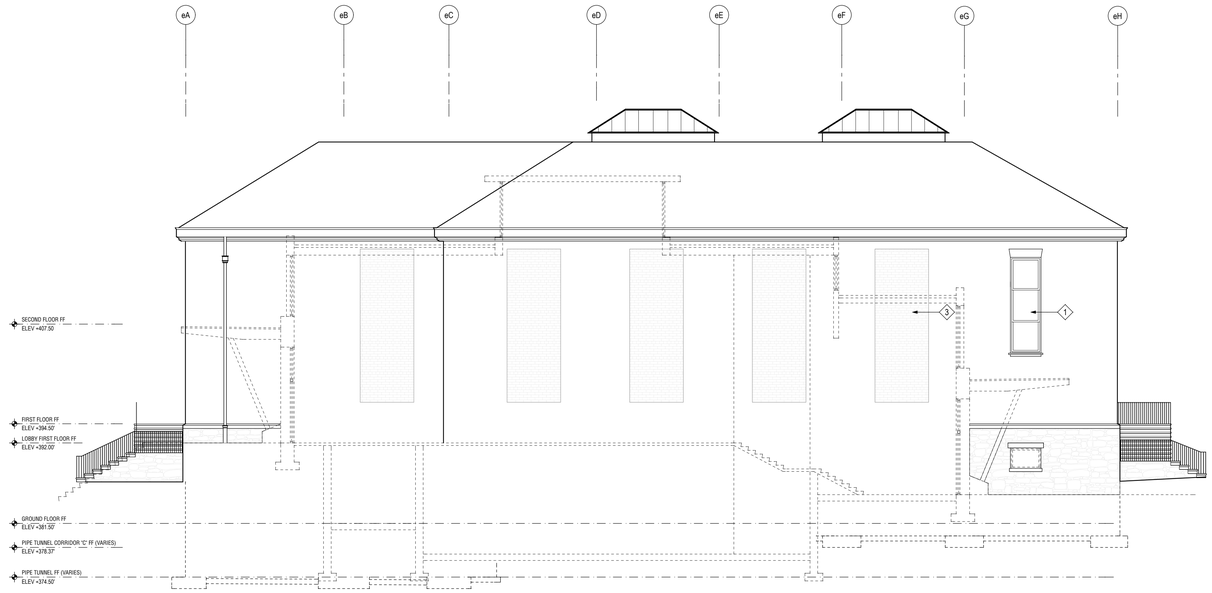

1 A6.16 VPAC 1 EAST ELEVATION
1/8" = 1'-0"

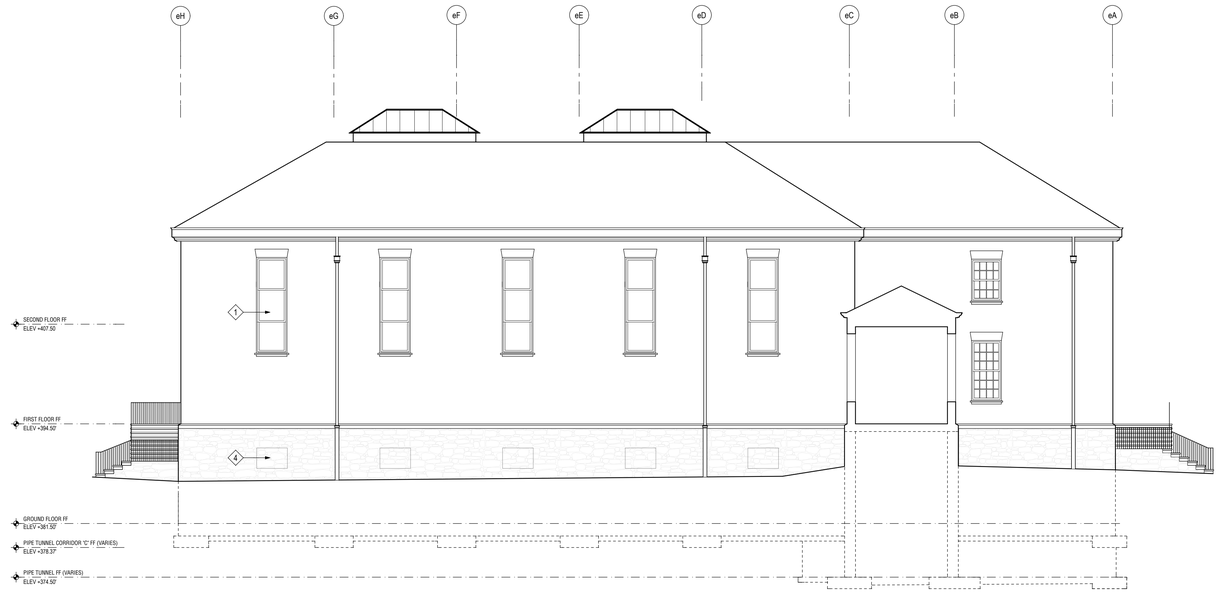

2 A6.16 VPAC 1 WEST ELEVATION
1/8" = 1'-0"

CLIENT

WOODROW WILSON HIGH SCHOOL
3950 Chesapeake St NW
Washington, DC 20016
T: 202-282-0120

ARCHITECT

cox graae + spack architects
2909 M STREET NW,
WASHINGTON, DC 20007
T: 202-965-7070 F: 202-965-7144

ASSOCIATE ARCHITECTS
Fanning - Howey
210 North Lee Street, Suite 208
Alexandria, VA 22314
T: 703.519.9822 F: 703.519.9823

CONSULTANTS

CIVIL ENGINEERING
Delon Hampton & Associates
8403 Colesville Rd, Suite 600
Silver Spring, MD 20910
T: 301.585.0100 F: 301.585.6486

GEOTECHNICAL ENGINEERING
Thomas L. Brown Associates
1400 Eye Street NW, Suite 440
Washington, DC 20005
T: 202.387.0022 F: 202.682.1367

MEP ENGINEERING
Fanning - Howey
210 North Lee Street, Suite 208
Alexandria, VA 22314
T: 703.519.9822 F: 703.519.9823

STRUCTURAL ENGINEERING
ReStl Designers, INC.
702 Russel Avenue, Suite 400
Gaithersburg, MD 20877
T: 301.257.6872 F: 301.926.3109

REGISTRATION

MARK	DATE	DESCRIPTION
	09.25.2009	**Schematic Design Submittal**

CGS PROJECT NO.: 2905
DRAWN BY:
CHECKED BY:
GRAPHIC SCALE:
0 2' 4' 8' 16'
1/8" SCALE

KEY PLAN

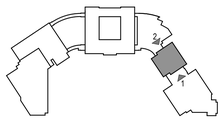

SHEET TITLE

VPAC 1 ELEVATIONS

A6.16

© 2009 CGS Rev. 2009-1