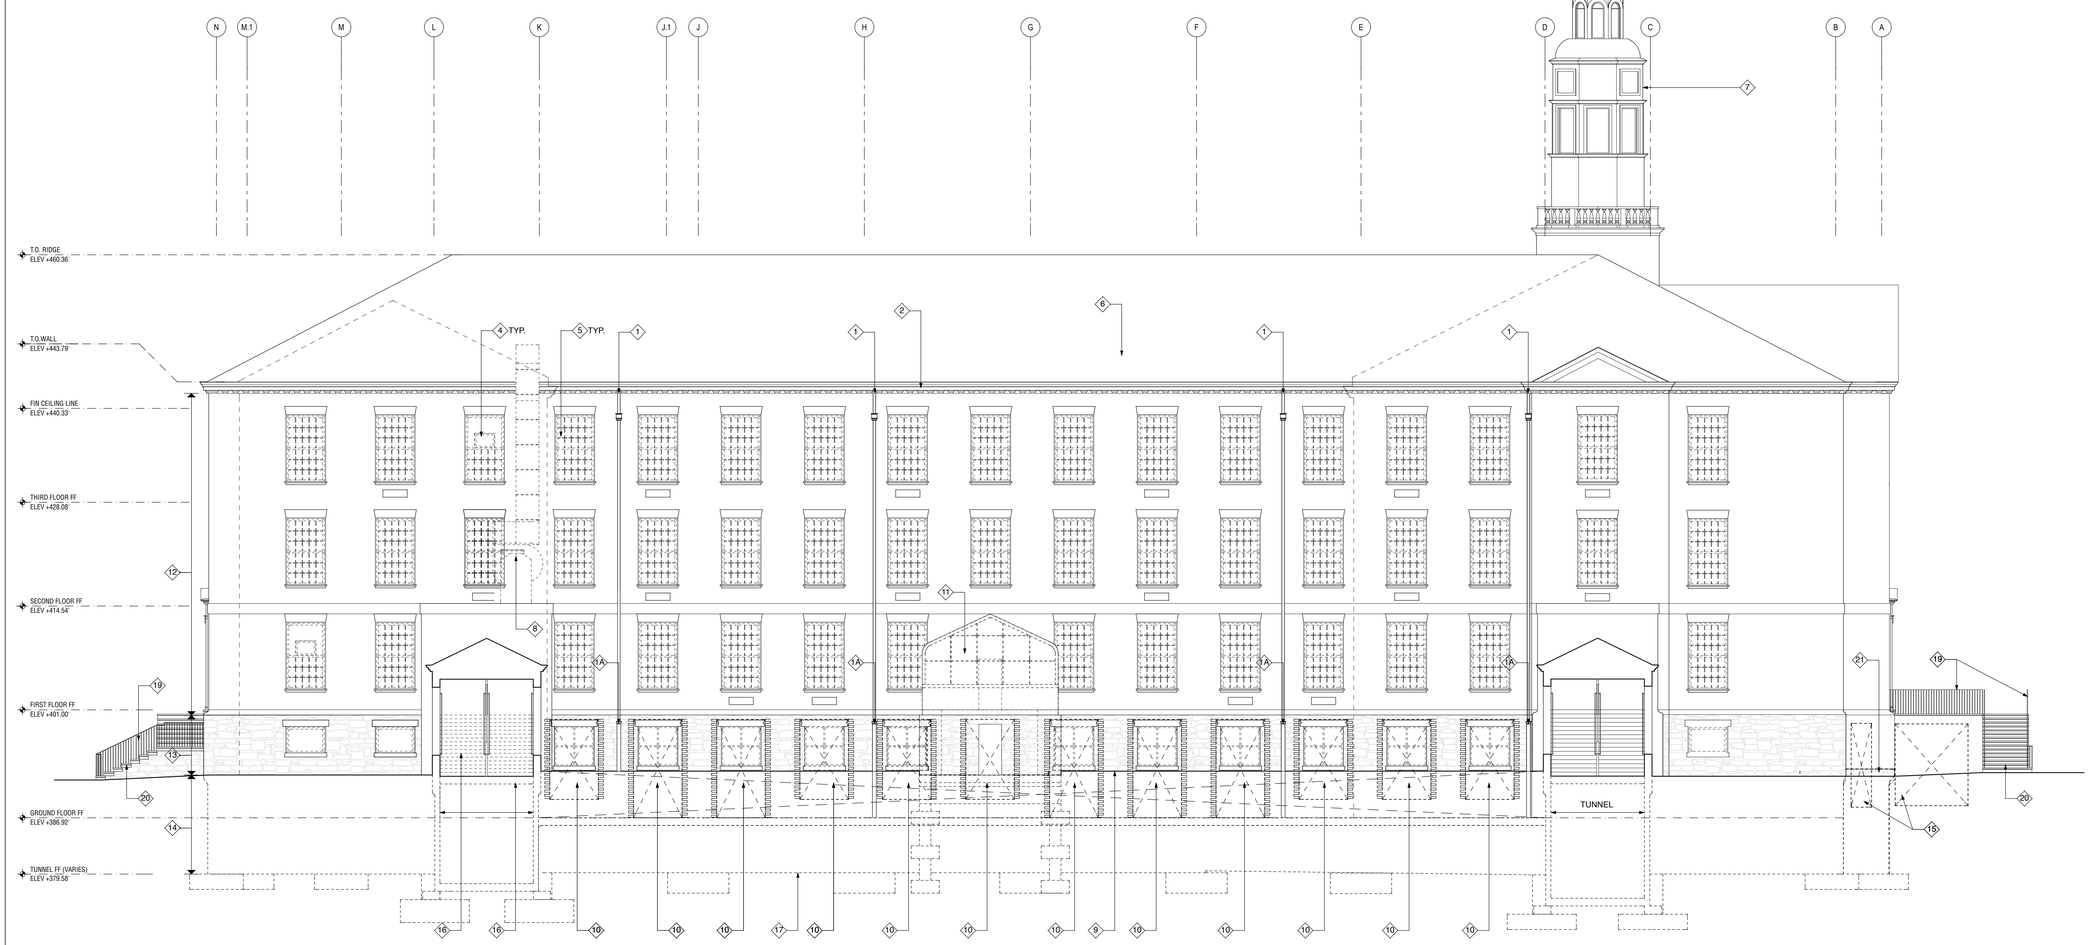

4 DEMOLITION ELEVATION - SOUTH
AD6.09 NTS

KEYED DEMOLITION NOTES:

1. EXISTING COPPER DOWNSPOUT AND CONDUCTOR HEAD TO REMAIN, U.O.N.
1A. EXISTING COPPER DOWNSPOUT AND CAST IRON BOOT IN AREA OF NEW CANOPY ROOF TO BE REMOVED TO ALLOW FOR NEW WORK.
2. EXISTING COPPER GUTTER TO REMAIN, U.O.N.
3. NOT USED.
4. REMOVE EXISTING WINDOW MOUNTED UNIT ROOM AIR-CONDITIONERS, TYPICAL. SALVAGE FOR REUSE BY OWNER. STORE ON-SITE AS DIRECTED.
5. REMOVE EXISTING ALUMINUM FRAME DOUBLE HUNG WINDOWS, TYPICAL.
6. EXISTING SLATE ROOFING TO REMAIN, U.O.N. OR REQUIRED FOR NEW WORK.
7. EXISTING CUPOLA BEYOND TO REMAIN.
8. EXISTING MECHANICAL DUCTWORK TO BE REMOVED, REF. MECH DWGS.
9. APPROXIMATE LINE OF EXISTING GRADE. REMOVE CONCRETE, SLABS, CURBS, WALLS AND EARTH AS REQUIRED TO ALLOW FOR WORK AT NEW TERRACE.
10. REMOVE EXISTING STONEWORK AS REQUIRED TO ENLARGE EXISTING MASONRY OPENINGS, TYPICAL OF 5. SALVAGE EXISTING STONE FOR REUSE IN NEW CONSTRUCTION. REBUILT MASONRY OPENINGS TO BE TOOTHED-IN., TYPICAL.
11. AREA OF EXISTING GREENHOUSE AND SUPPORTING STRUCTURE TO BE REMOVED TO ALLOW FOR NEW WORK.
12. EXISTING 2 COLOR BRICK MASONRY WALL TO REMAIN U.O.N. REMOVE EXISTING ABANDONED EQUIPMENT AND FIXINGS.
13. EXISTING STONE FACED WALL TO REMAIN U.O.N. REMOVE EXISTING ABANDONED EQUIPMENT AND FIXINGS.
14. LINE OF EXISTING CONCRETE FOUNDATION WALL TO REMAIN U.O.N.
15. AREA OF EXISTING EARTH AND FOUNDATION WALL TO BE EXCAVATED AND REMOVED TO ALLOW FOR NEW MECHANICAL LOUVERS.
16. EXISTING CONCRETE STAIRS AND FLOOR SLAB TO BE REMOVED TO ALLOW FOR NEW WORK.
17. LINE OF EXISTING CONCRETE FOUNDATION WALL AND FOOTING.
18. NOT USED.
19. EXISTING METAL HAND AND GUARDRAILS TO REMAIN.
20. EXISTING STONE STAIR TREADS TO REMAIN.
21. REMOVE EXISTING CONCRETE STAIR TREADS TO ALLOW FOR NEW WORK.

CLIENT

WOODROW WILSON HIGH SCHOOL
3950 Chesapeake St NW
Washington, DC 20016
T: 202-282-0120

ARCHITECT

cox graae + spack architects
2909 M STREET NW,
WASHINGTON, DC 20007
T: 202-965-7070 F: 202-965-7144

ASSOCIATE ARCHITECTS
Fanning - Howey
210 North Lee Street, Suite 208
Alexandria, VA 22314
T: 703.519.9822 F: 703.519.9823

CONSULTANTS

CIVIL ENGINEERING
Delon Hampton & Associates
8403 Colesville Rd, Suite 600
Silver Spring, MD 20910
T: 301.585.0100 F: 301.585.6486

GEOTECHNICAL ENGINEERING
Thomas L. Brown Associates
1400 Eye Street NW, Suite 440
Washington, DC 20005
T: 202.387.0022 F: 202.682.1367

MEP ENGINEERING
Fanning - Howey
210 North Lee Street, Suite 208
Alexandria, VA 22314
T: 703.519.9822 F: 703.519.9823

STRUCTURAL ENGINEERING
ReStl Designers, INC.
702 Russel Avenue, Suite 400
Gaithersburg, MD 20877
T: 301.257.6872 F: 301.926.3109

REGISTRATION

MARK	DATE	DESCRIPTION
	09.25.2009	**Schematic Design Submittal**

CGS PROJECT NO.: 2905
DRAWN BY:
CHECKED BY:
GRAPHIC SCALE:
0 2' 4' 8' 16'
1/8" SCALE

KEY PLAN

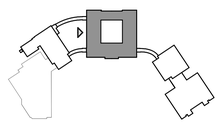

SHEET TITLE

DEMOLITION ACADEMIC BUILDING ELEVATION

AD6.09

© 2009 CGS Rev. 2009-1