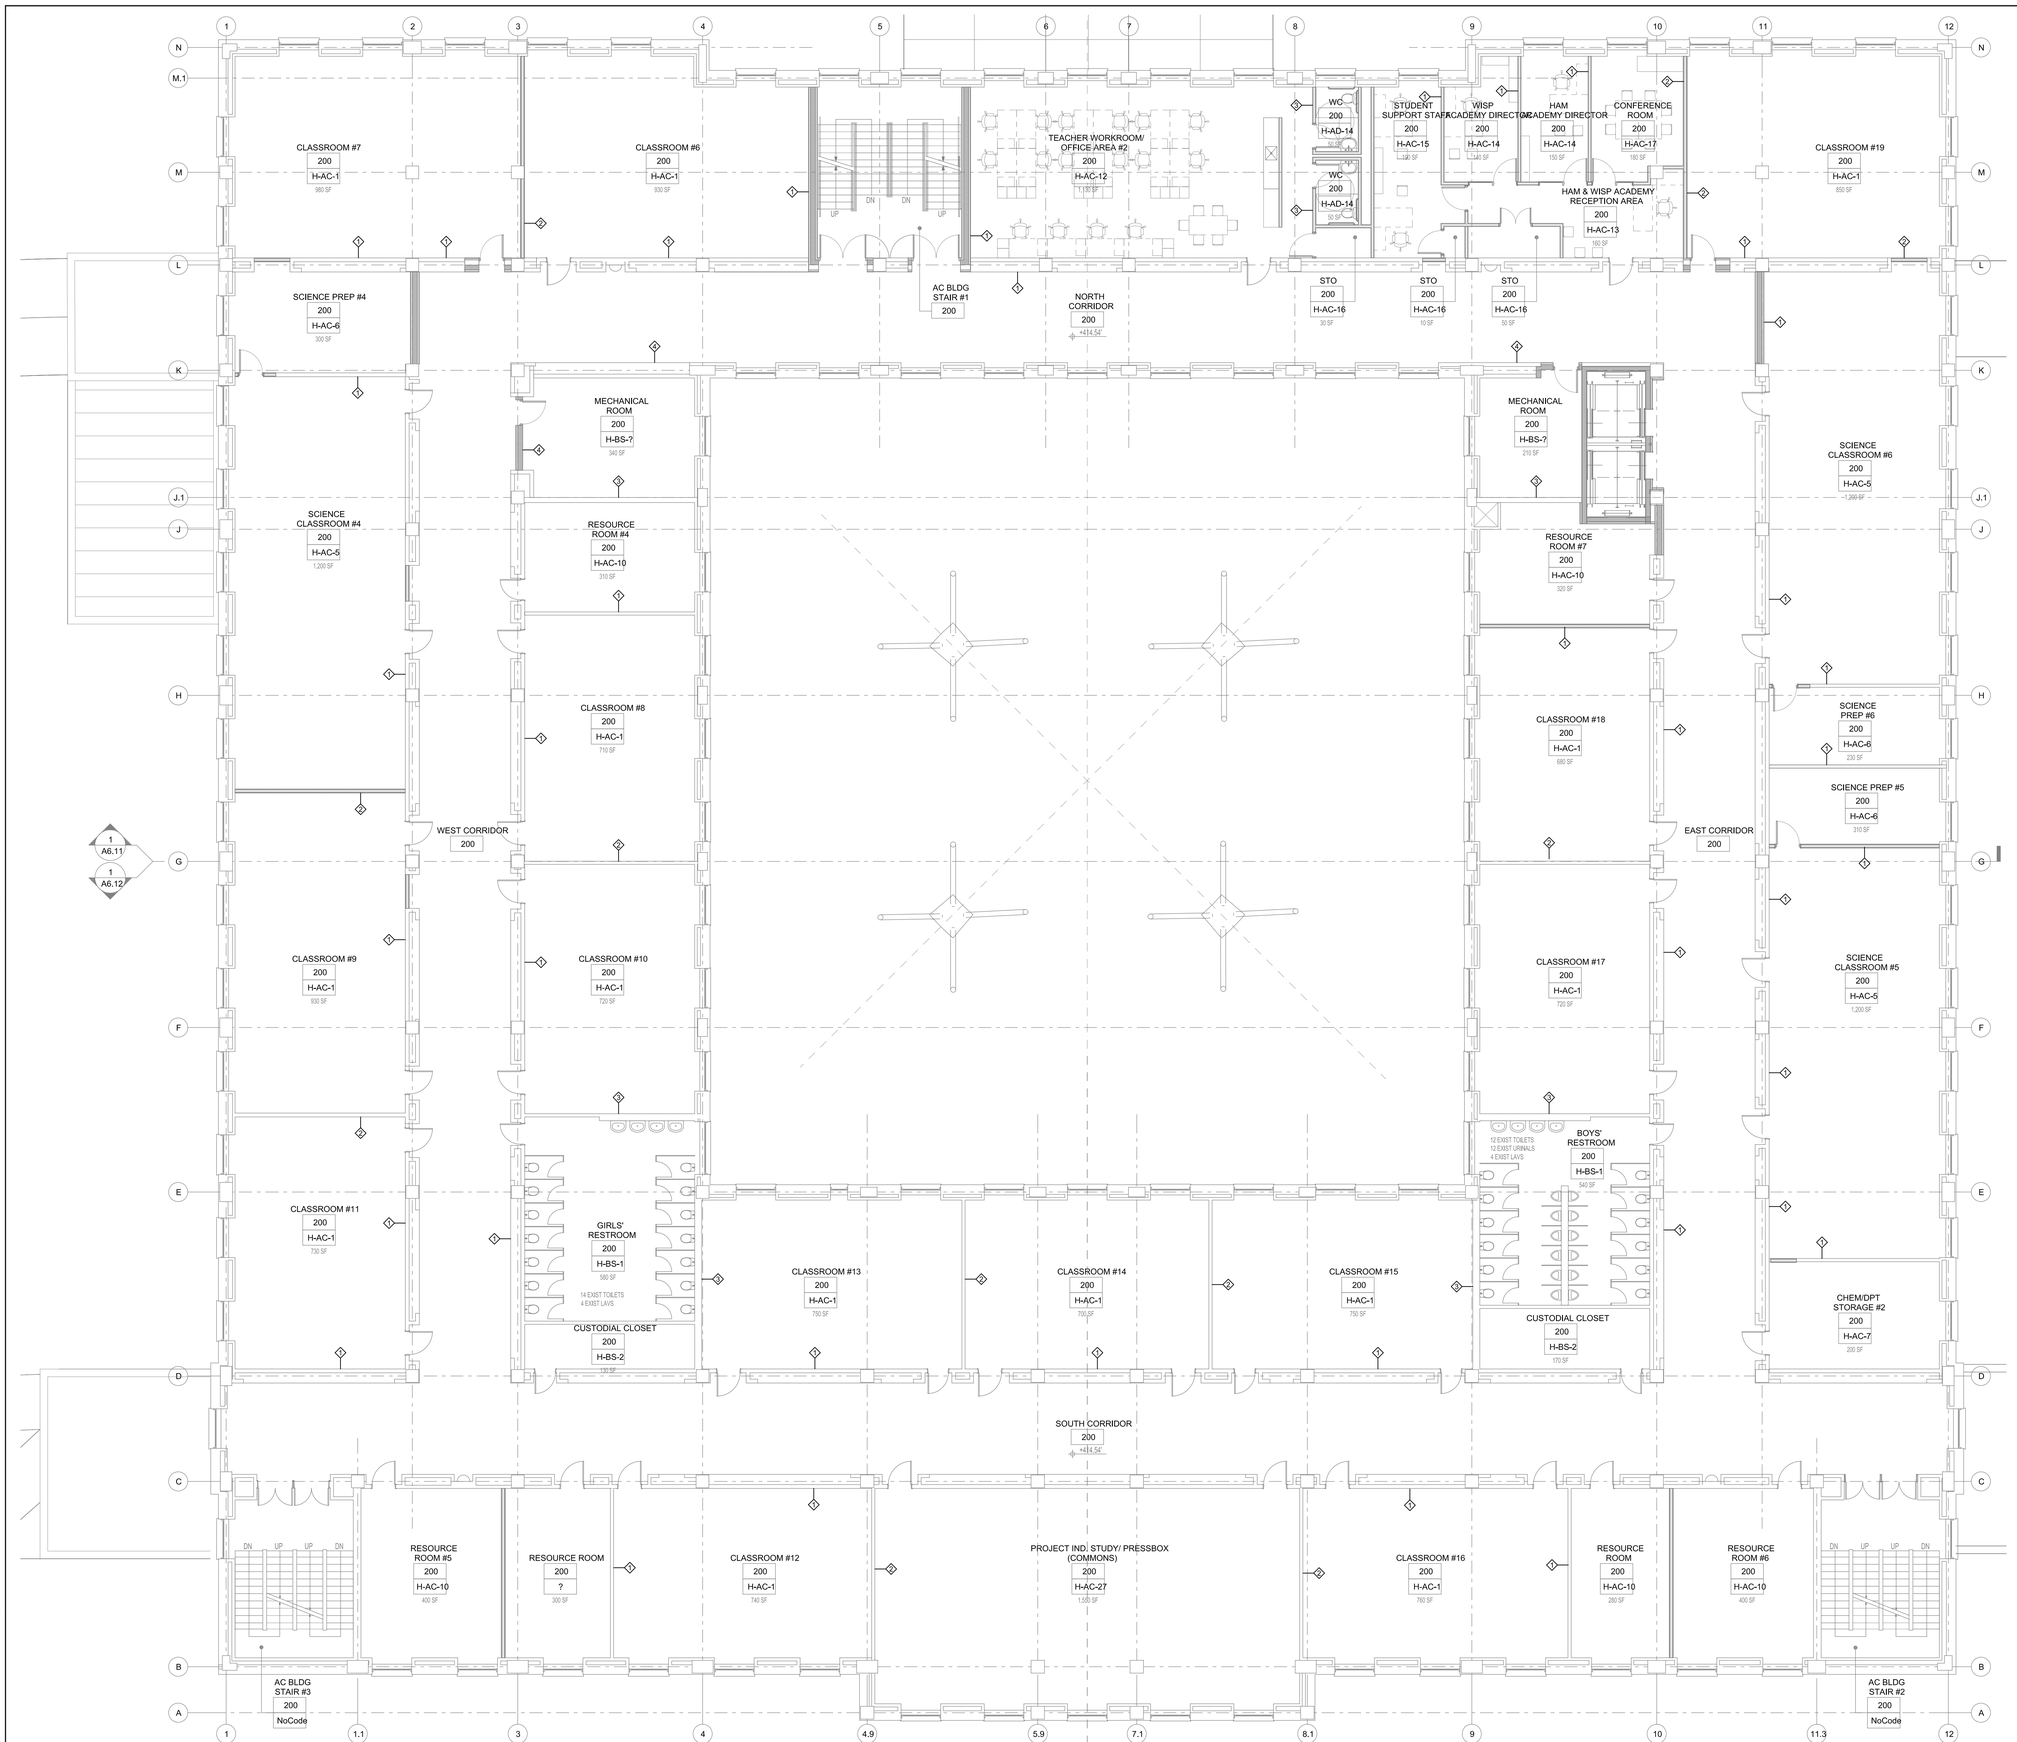

1 STC 45 (MIN) WALL
2 STC 50 (MIN) WALL
3 STC 55 (MIN) WALL
4 STC 60 (MIN) WALL

NOTE:
DRAWING FOR STC RATINGS ONLY - NOT FOR WALL TYPES.

1 AX-103A SECOND FLOOR WALL TYPES
SCALE: 1/8" = 1'-0"

CLIENT

WOODROW WILSON HIGH SCHOOL
3950 Chesapeake St NW
Washington, DC 20016
T: 202-282-0120

ARCHITECT

cox graae + spack architects
2909 M STREET NW,
WASHINGTON, DC 20007
T: 202-965-7070 F: 202-965-7144

ASSOCIATE ARCHITECTS
Fanning - Howey
210 North Lee Street, Suite 208
Alexandria, VA 22314
T: 703.519.9822 F: 703.519.9823

CONSULTANTS

CIVIL ENGINEERING
Delon Hampton & Associates
8403 Colesville Rd, Suite 600
Silver Spring, MD 20910
T: 301.585.0100 F: 301.585.6486

GEOTECHNICAL ENGINEERING
Thomas L. Brown Associates
1400 Eye Street NW, Suite 440
Washington, DC 20005
T: 202.387.0022 F: 202.682.1367

MEP ENGINEERING
Fanning - Howey
210 North Lee Street, Suite 208
Alexandria, VA 22314
T: 703.519.9822 F: 703.519.9823

STRUCTURAL ENGINEERING
ReStl Designers, INC.
702 Russel Avenue, Suite 400
Gaithersburg, MD 20877
T: 301.257.6872 F: 301.926.3109

REGISTRATION

MARK	DATE	DESCRIPTION
	09.25.2009	**Schematic Design Submittal**

CGS PROJECT NO.: 2905
DRAWN BY:
CHECKED BY:
GRAPHIC SCALE:
0 2' 4' 8' 16'
1/8" SCALE

KEY PLAN

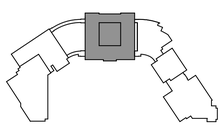

SHEET TITLE

ACADEMIC BUILDING SECOND FLOOR PLAN ACOUSTIC WALL TYPES

G2.03

© 2009 CGS Rev. 2009-1