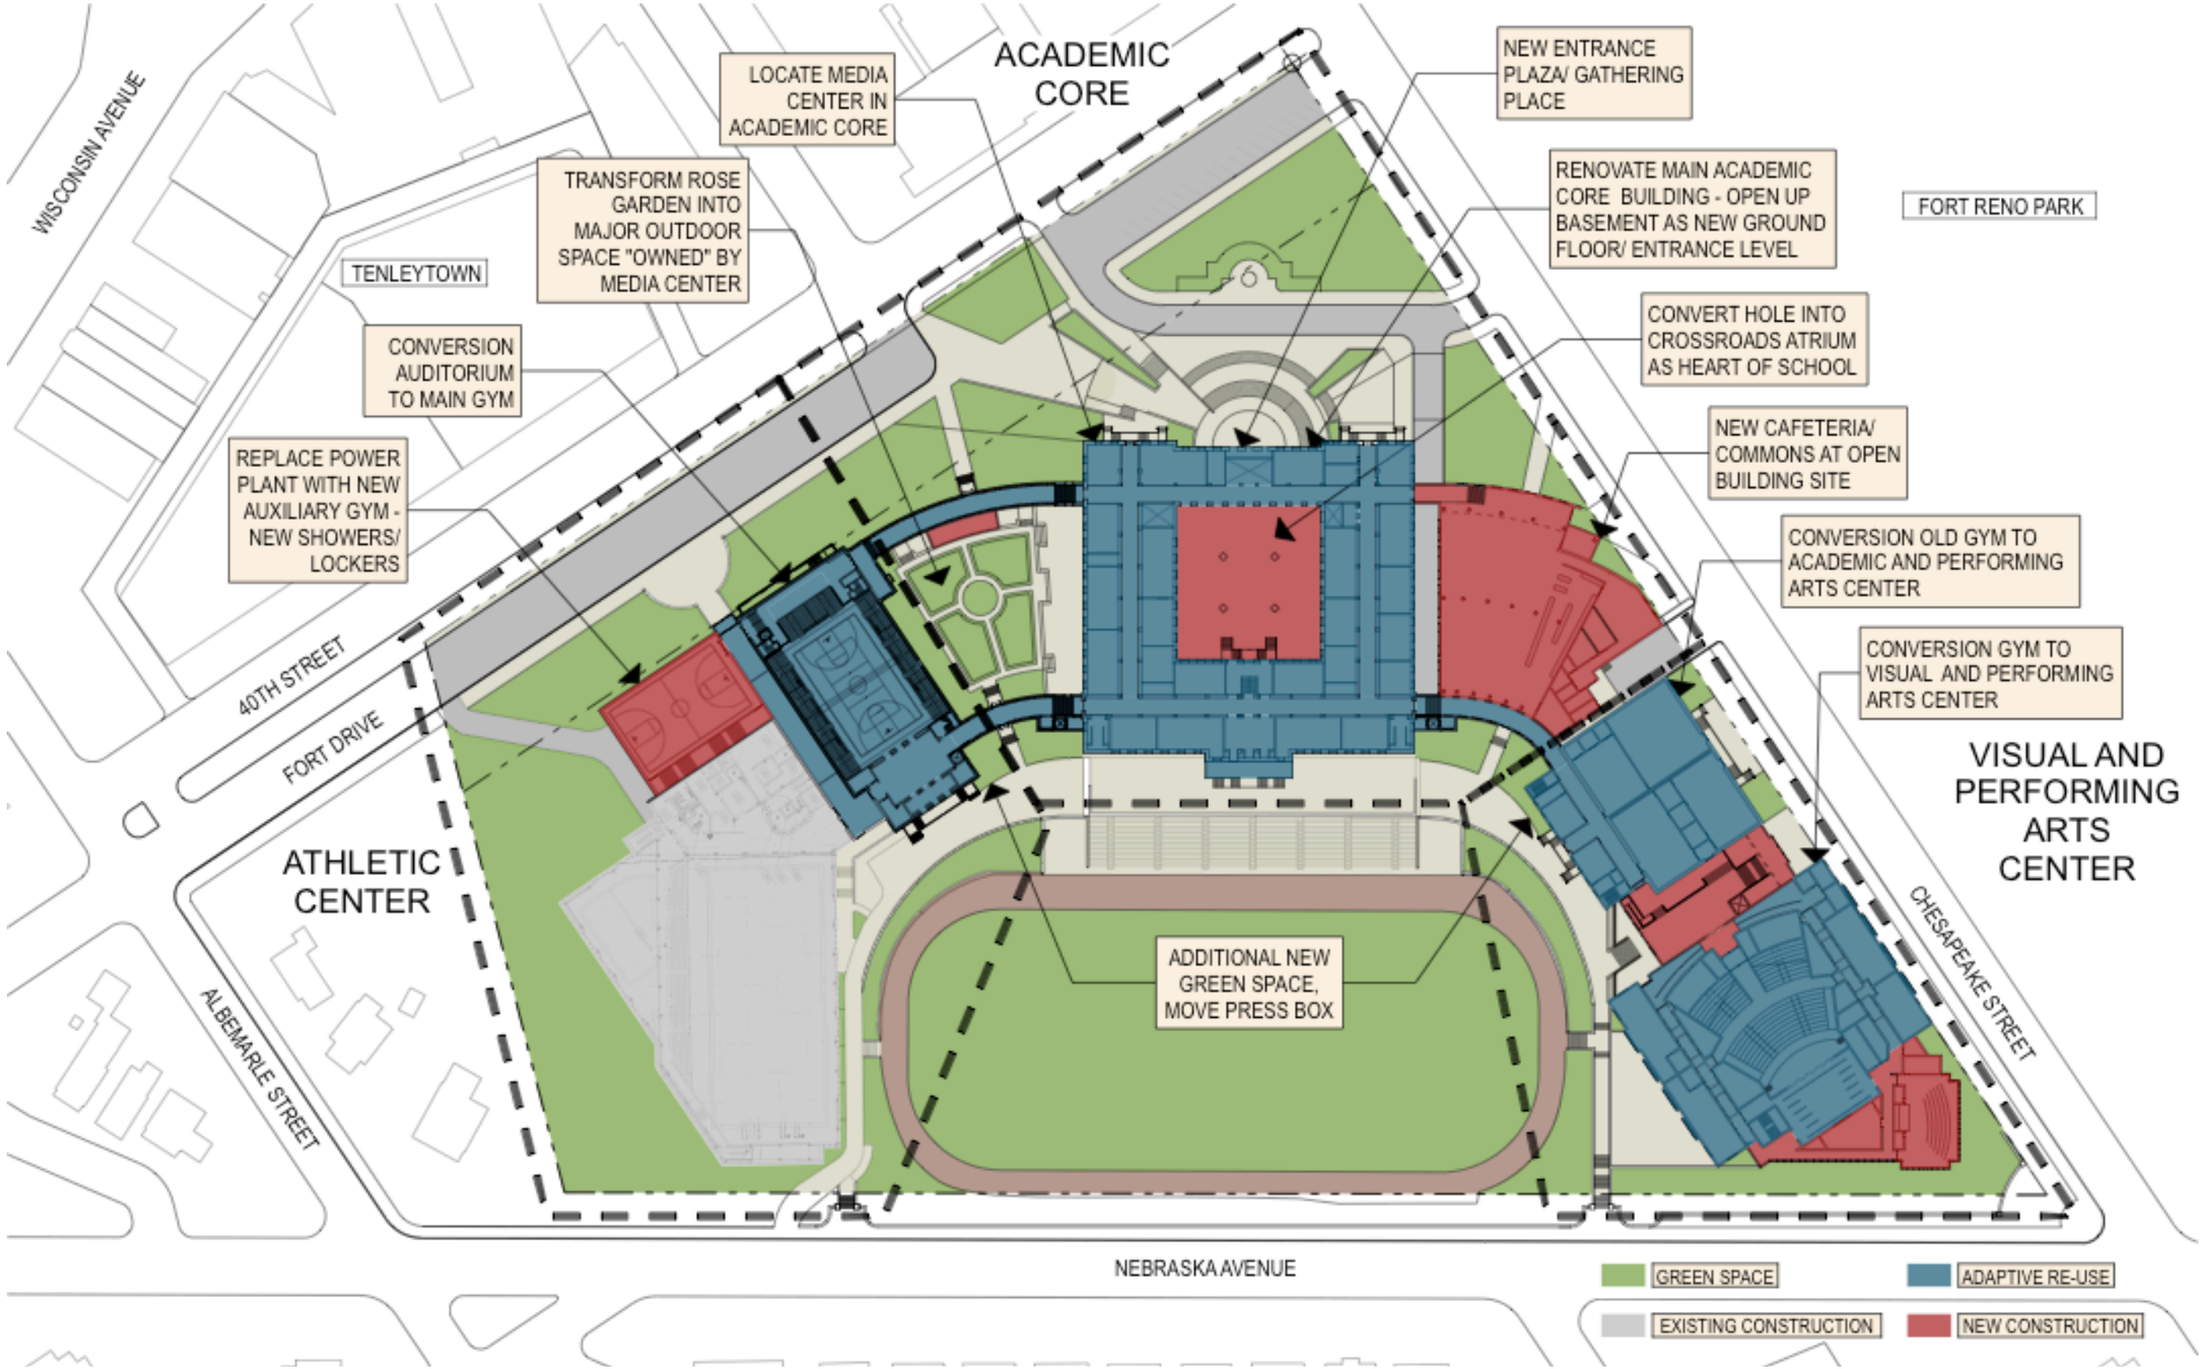

WOODROW WILSON HIGH SCHOOL MODERNIZATION

October 1, 2009

cox graae + spack architects